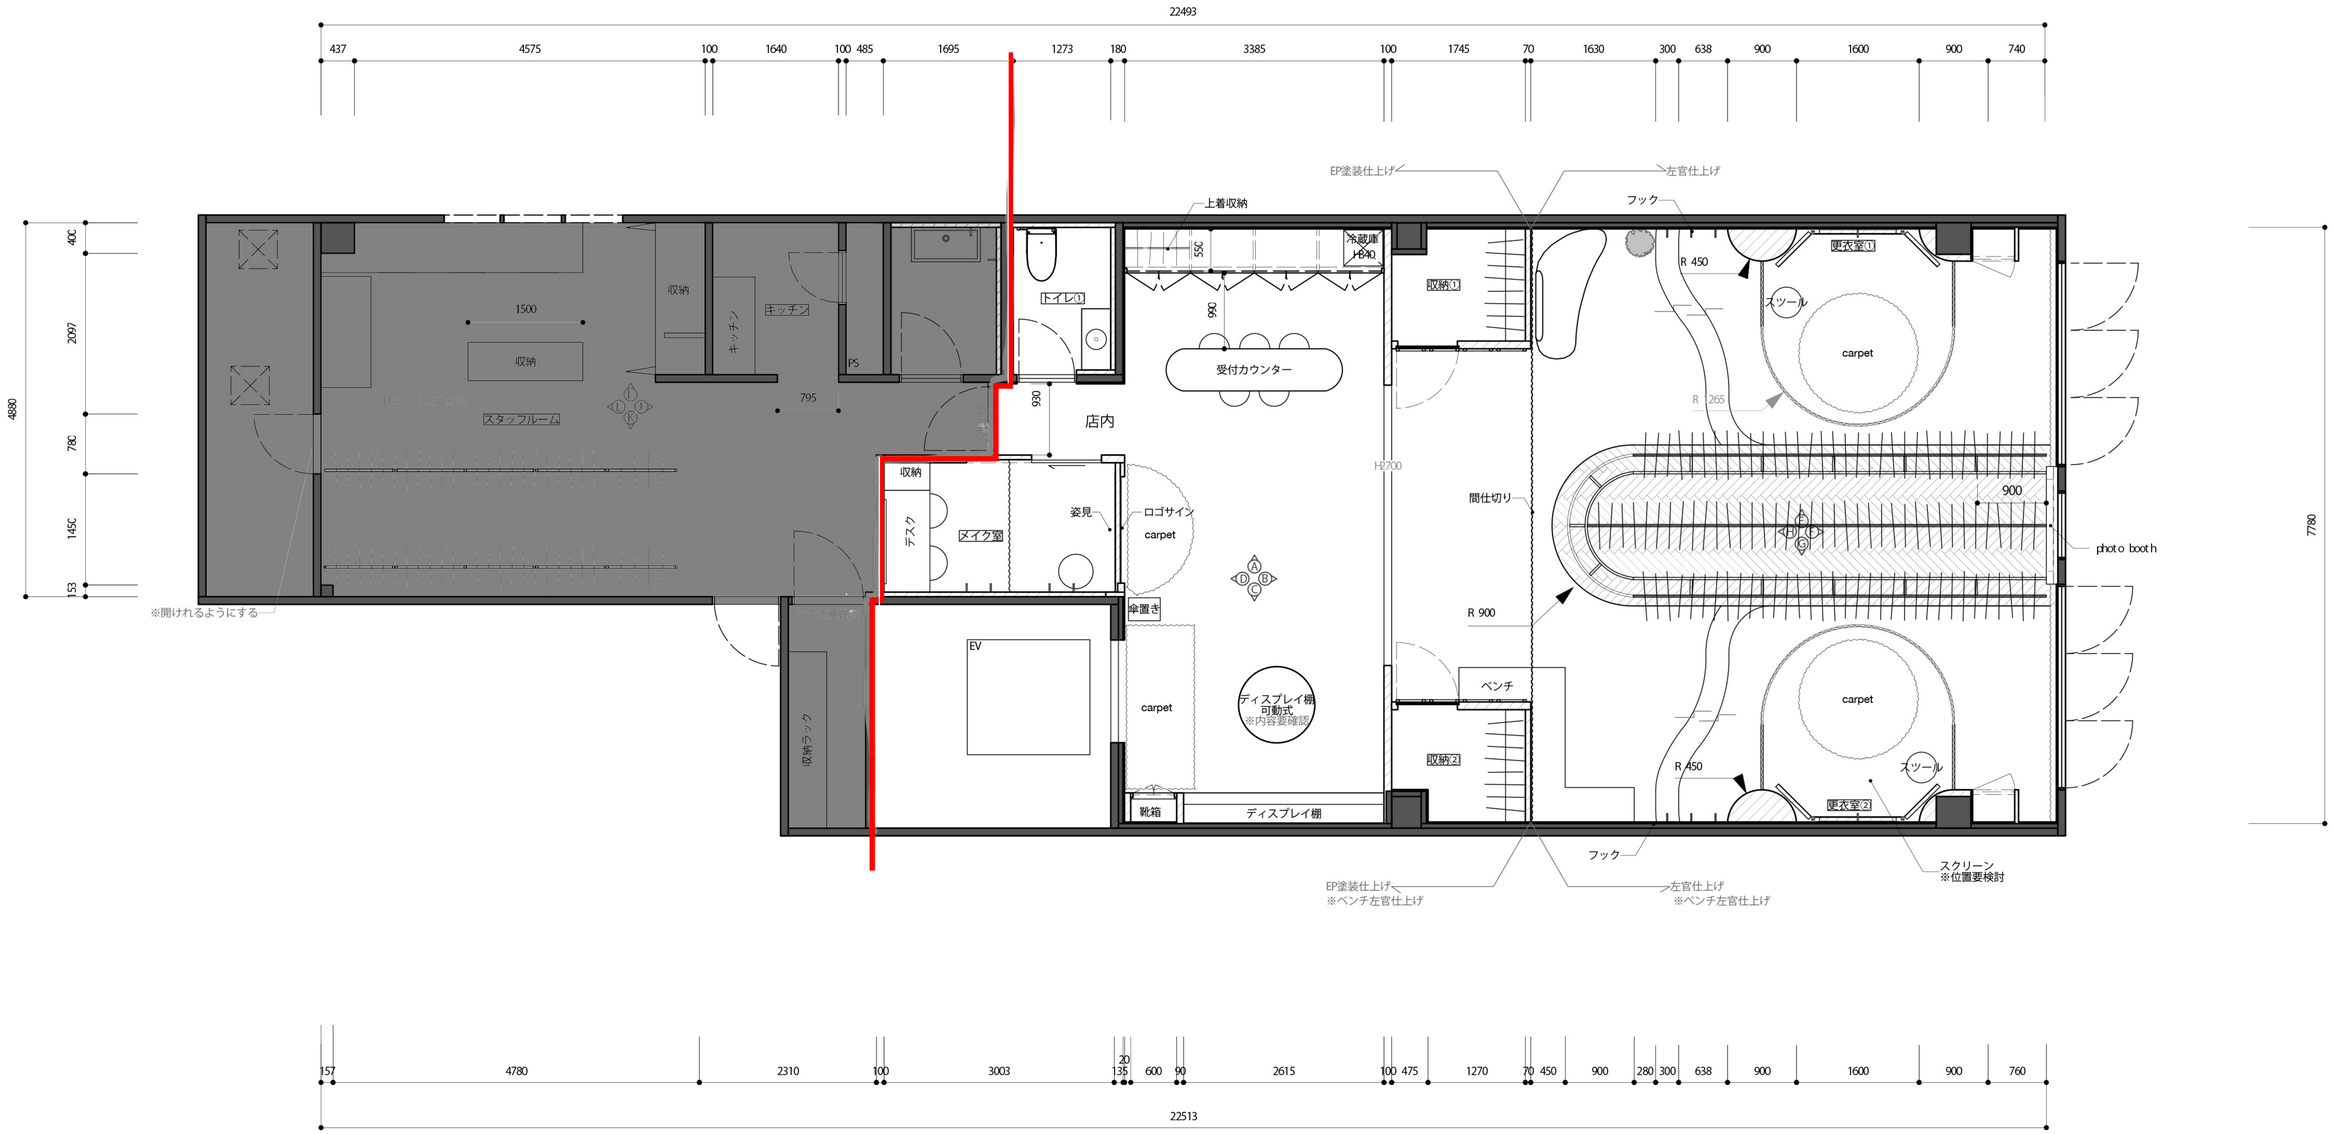

記号	名称
	新規壁
	躯体（既存壁）

everedge
interior design
Office address
605-0086 京都府京都市東山区弁財天町19大和ビル5F E
Yamato Bldg. 5F E 19 benzaitencyo higashiyama ku, kyoto
phone: +81-(0)90 6679 8424
email: info@everedge.jp
web: www.everedge.jp

PROJECT TITLE: SYA STUDIO

DRAWING TITLE: 平面図

HISTORY:

DATE:

SCALE:

DESIGN BY:

DRAWN BY:

ALL DESIGNS ARE THE PROPERTY OF everedge.inc AND CANNOT BE USED WITHOUT THEIR WRITTEN PERMISSION
DO NOT SCALE DRAWINGS. ALL MEASUREMINTS MUST BE CHECKED AT THE SITE BY THE CONTRACTOR.

NUMBER: A-02